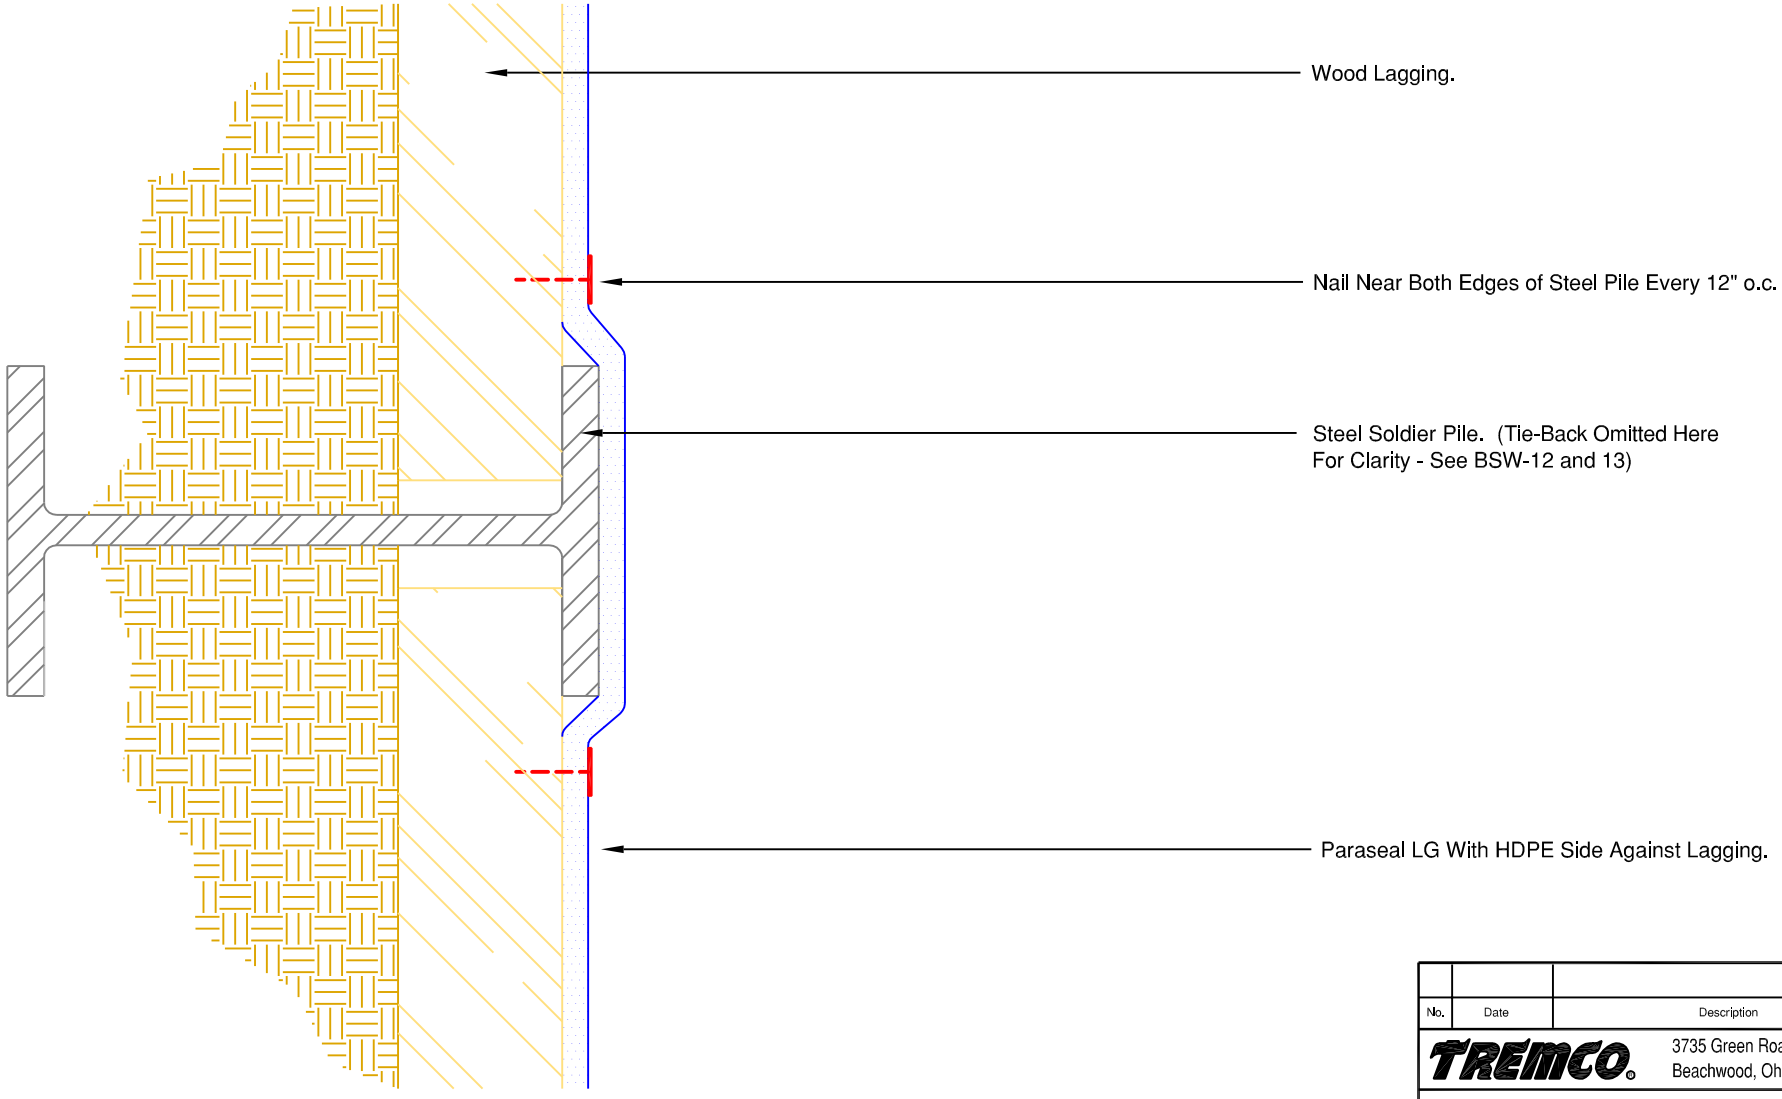

Installing Paraseal LG Directly Over Steel Soldier Pile - Plan View.

No.	Date	Description	By

TREMCO
3735 Green Road
Beachwood, Ohio 44122 216-292-5000

Project:
Blindside Walls

Drawn by:	Scale:	Date:	Drawing/Index No.
J. Davis	Not To Scale	06/11/01	BSW-08