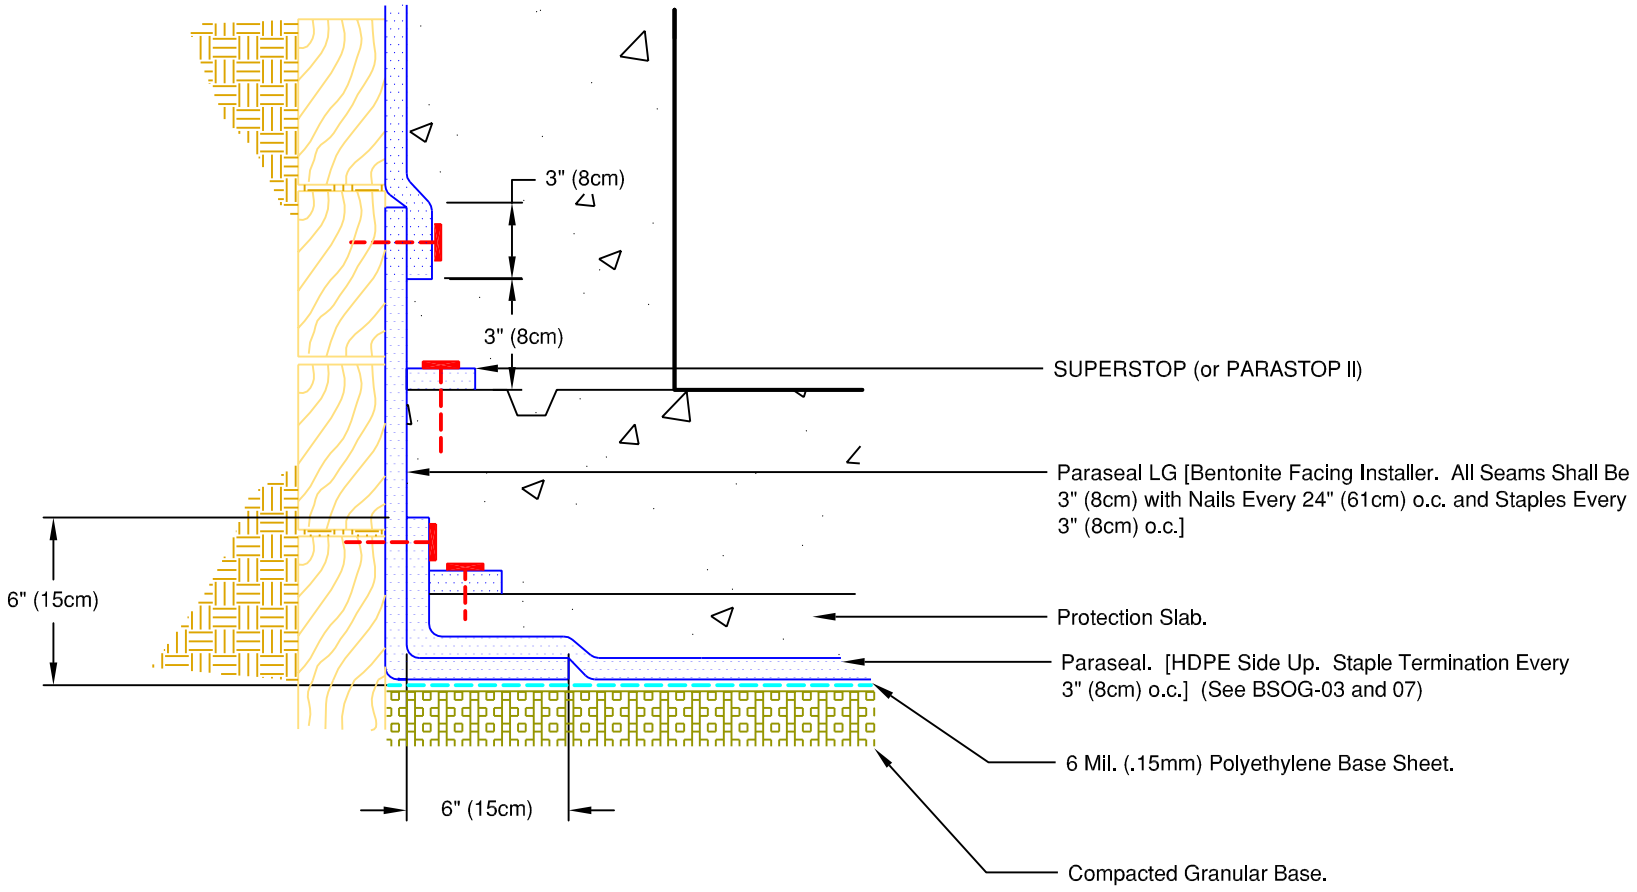

Tie-In Between Blindside Wall and Mat Slab / Protection Slab.

No.	Date	Description	By

TREMCO
3735 Green Road
Beachwood, Ohio 44122 216-292-5000

Project:

Below Slab-On-Grade

Drawn by:	Scale:	Date:	Drawing/Index No.
J. Davis	Not To Scale	06/22/01	BSOG-14