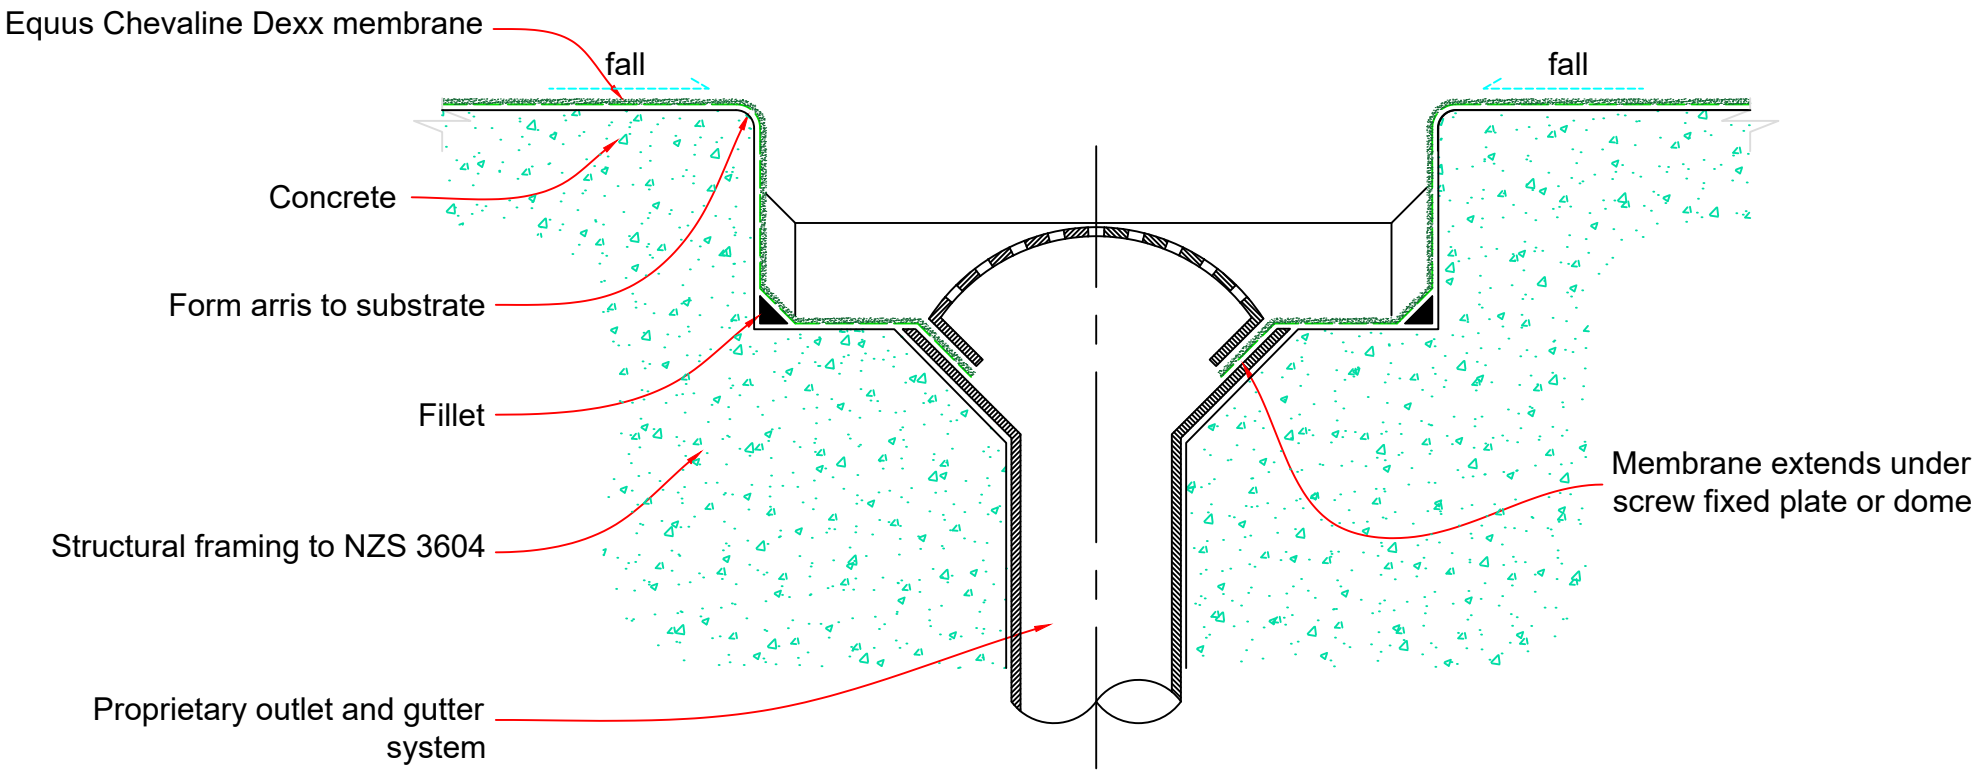

General Notes:

Indicative details shown for purposes of illustration only. Areas which may be prone to stress such as substrate joints, and internal and external corners are to be treated with a double layer of fibreglass mat. This drawing is to be read in conjunction with the New Zealand building code, and NZS 3604 to determine structural framing and deck substrate dimensions, materials, and treatment, and also minimum falls, overlapping, and minimum gutter dimensions.

PROJECT:	Chevaline Dexx				
Title:	Central Gutter Detail (Concrete)				
Number:	DC2.3			Scale:	NTS
Drawn by:	Soulian	Date:	10/12/17	Modified:	REV-01
Approved by:	Callum McDougall			Date:	11/12/17
Signature:	Callum McDougall				

email: info@equus.co.nz
website: www.equus.co.nz